



PA-SHT REV. 4

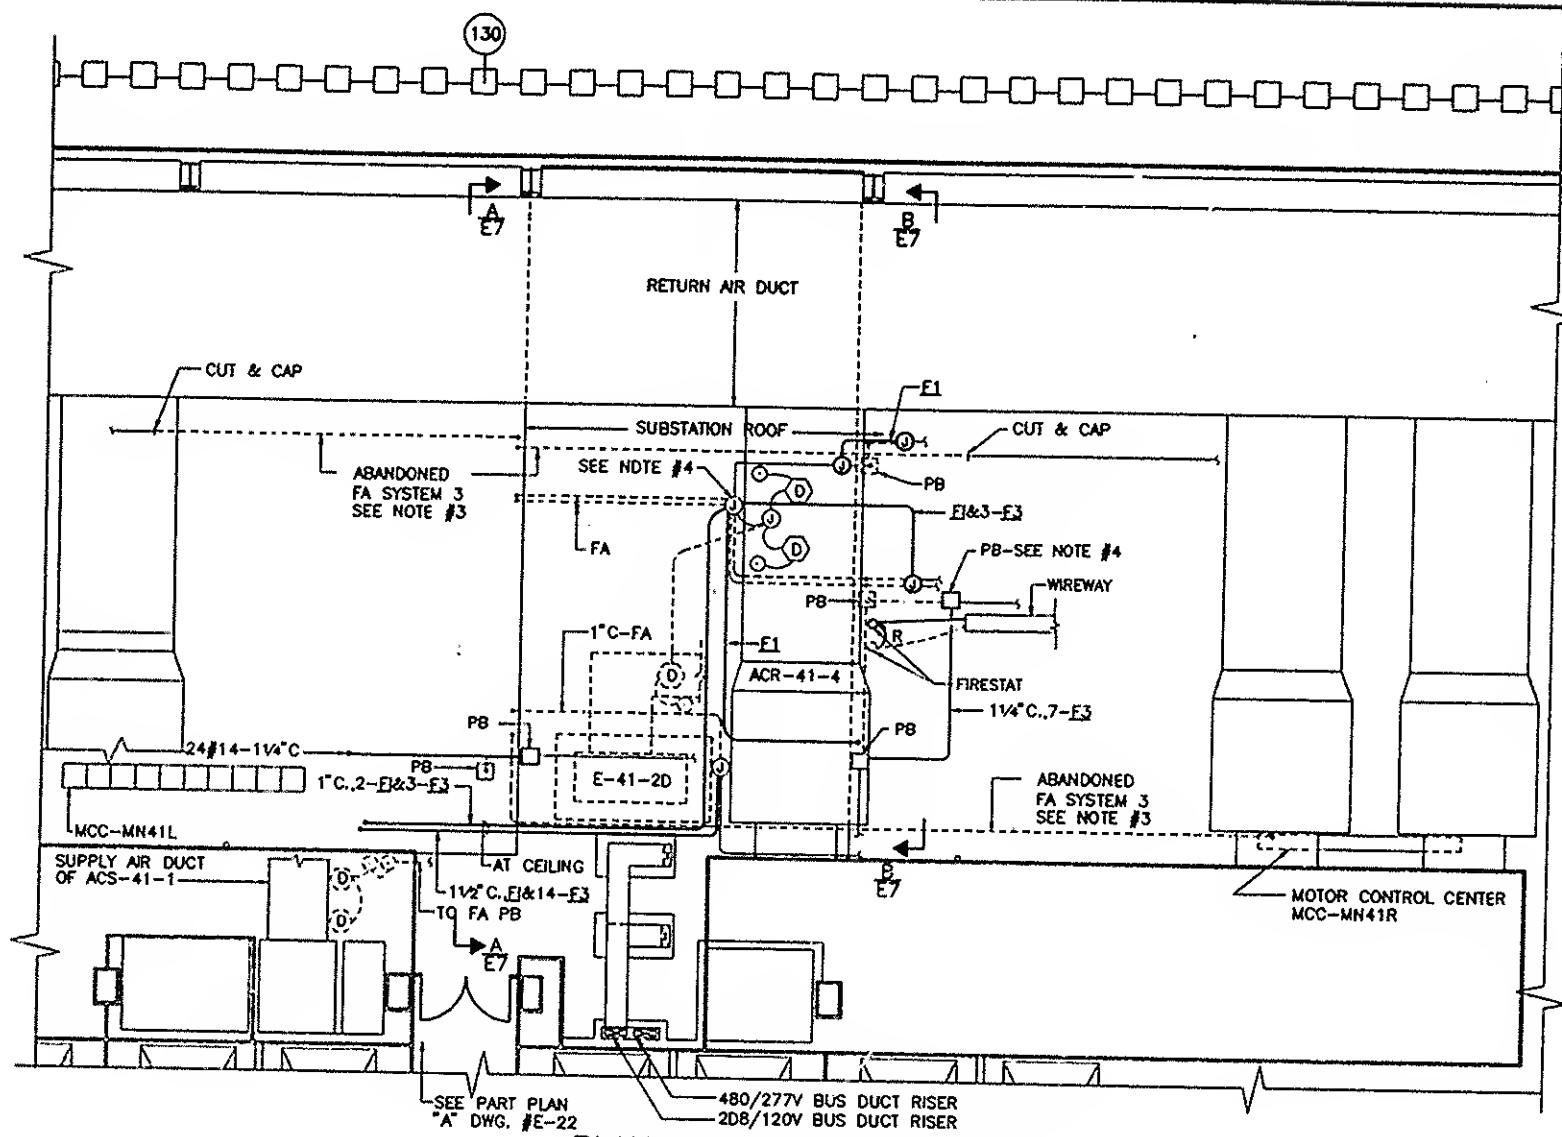

PLAN - 42nd FL. - SS-41N

- 1.-FOR LEGEND SEE D AND LIGHTING FIXTURE
- 2.-FOR TYPICAL SUBSTATION
- 3.-REMOVE ABANDONED
- 4.-INTERCEPT AND REROUTE WIRE IN REROUTED IN JUNCTION BOXES.

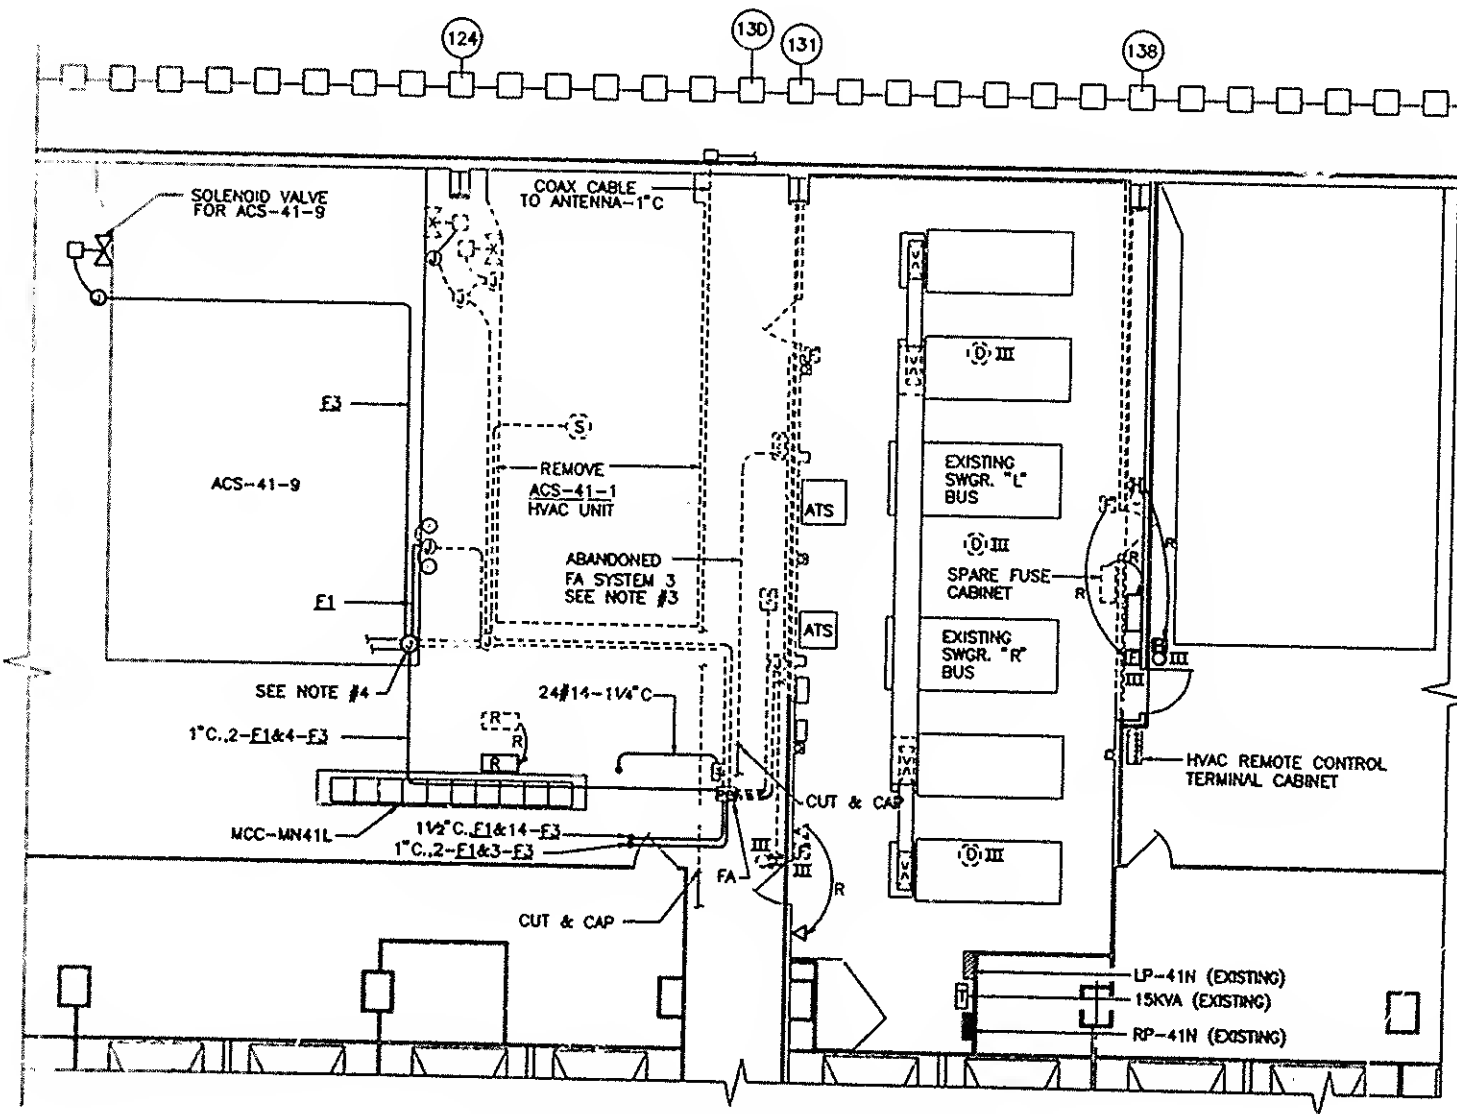

PLAN - 41st FL. - SS-41N